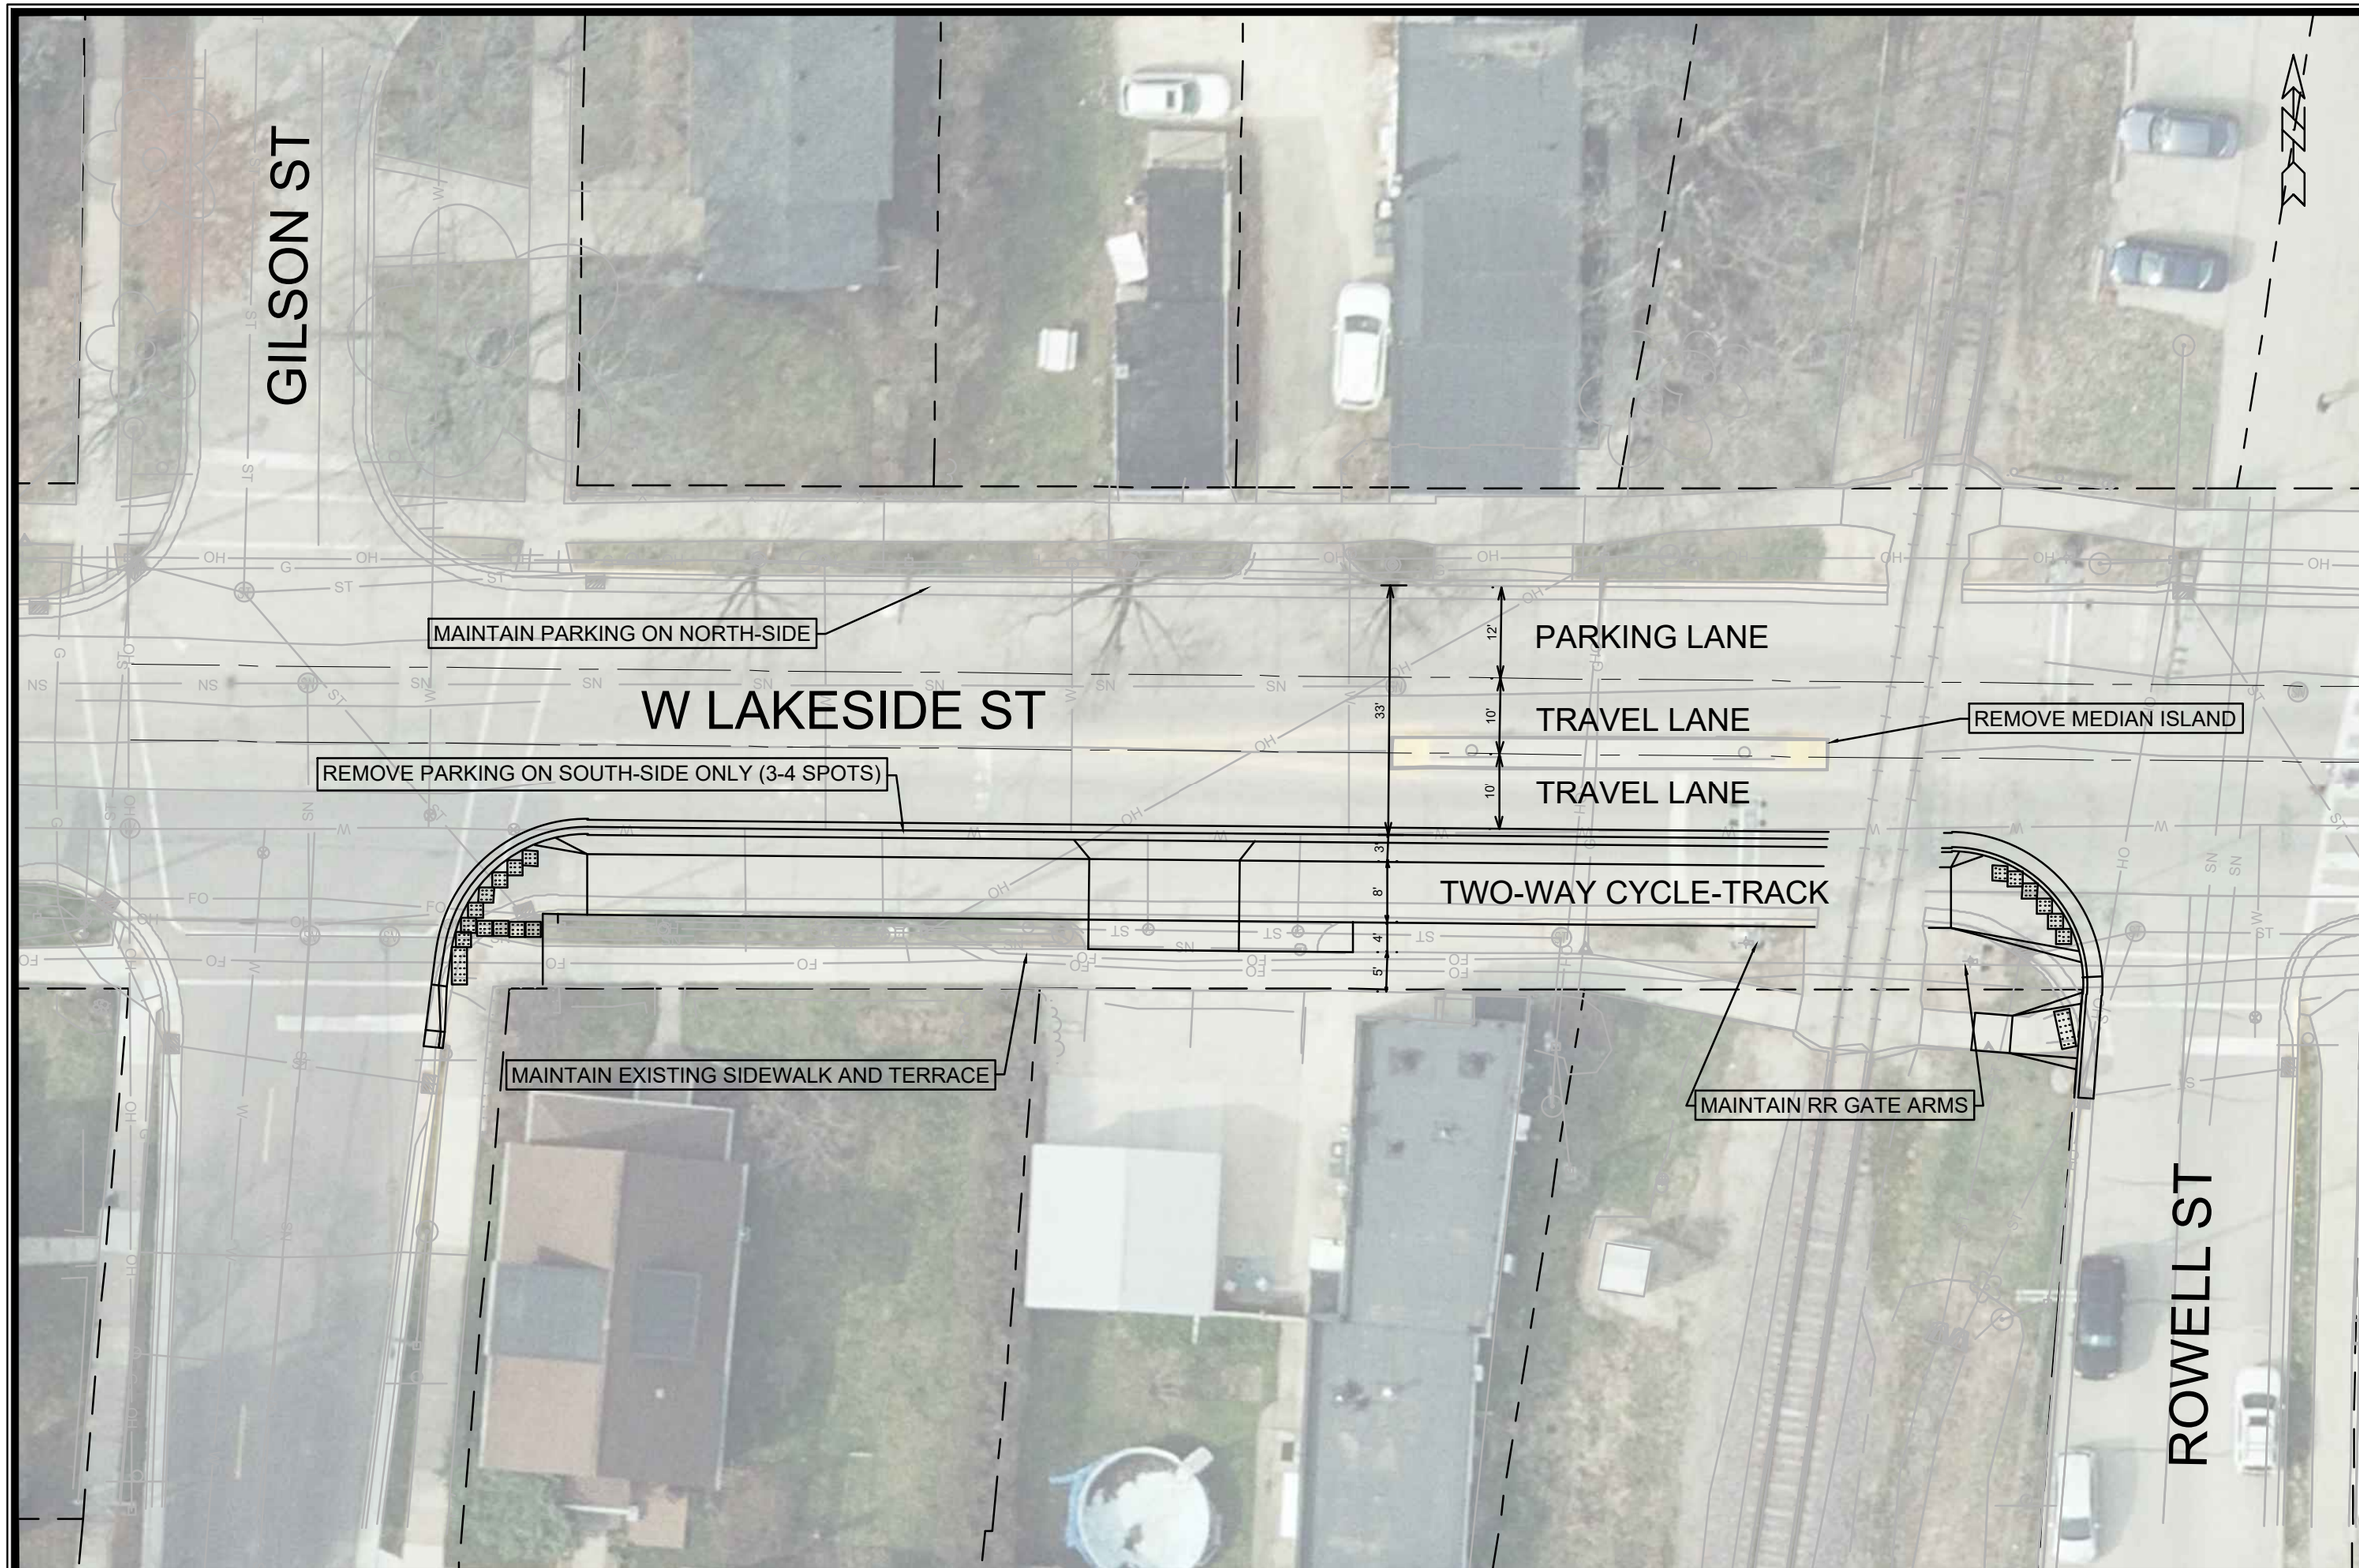

MARK	REVISION	DATE	BY
###	###	###	###
###	###	###	###
###	###	###	###
###	###	###	###

Designed By: ### Date: 7/27/2023 1:43 PM Scale: ######

####

CONTRACT NO: ####

\\Gisserver\data\DESIGN\Projects\14336\CAD\Streets\14336EN-Street_WLakesideSt.dwg

####