N BUTLER STREET
CONCRETE PAD FOR BUS STOP
BUMPOUTS
NEW CROSSWALK
N HAMILTON STREET
N HANCOCK STREET
BUMPOUT
N FRANKLIN STREET
CONC PAD FOR BUS STOP & SHELTER
WIDE FOR TWO CROSSING
N BLAIR STREET
8' PARKING LANE (TO FOG)
8' BIKE LANE
10' TRAVEL LANE
10' TRAVEL LANE
10' BIKE LANE (TO FOG)
BUMPOUT
N ELDUNT STREET
EXISTING BUS STOP
BUMPOUT
N LIVINGSTON STREET
EXISTING BUS STOP

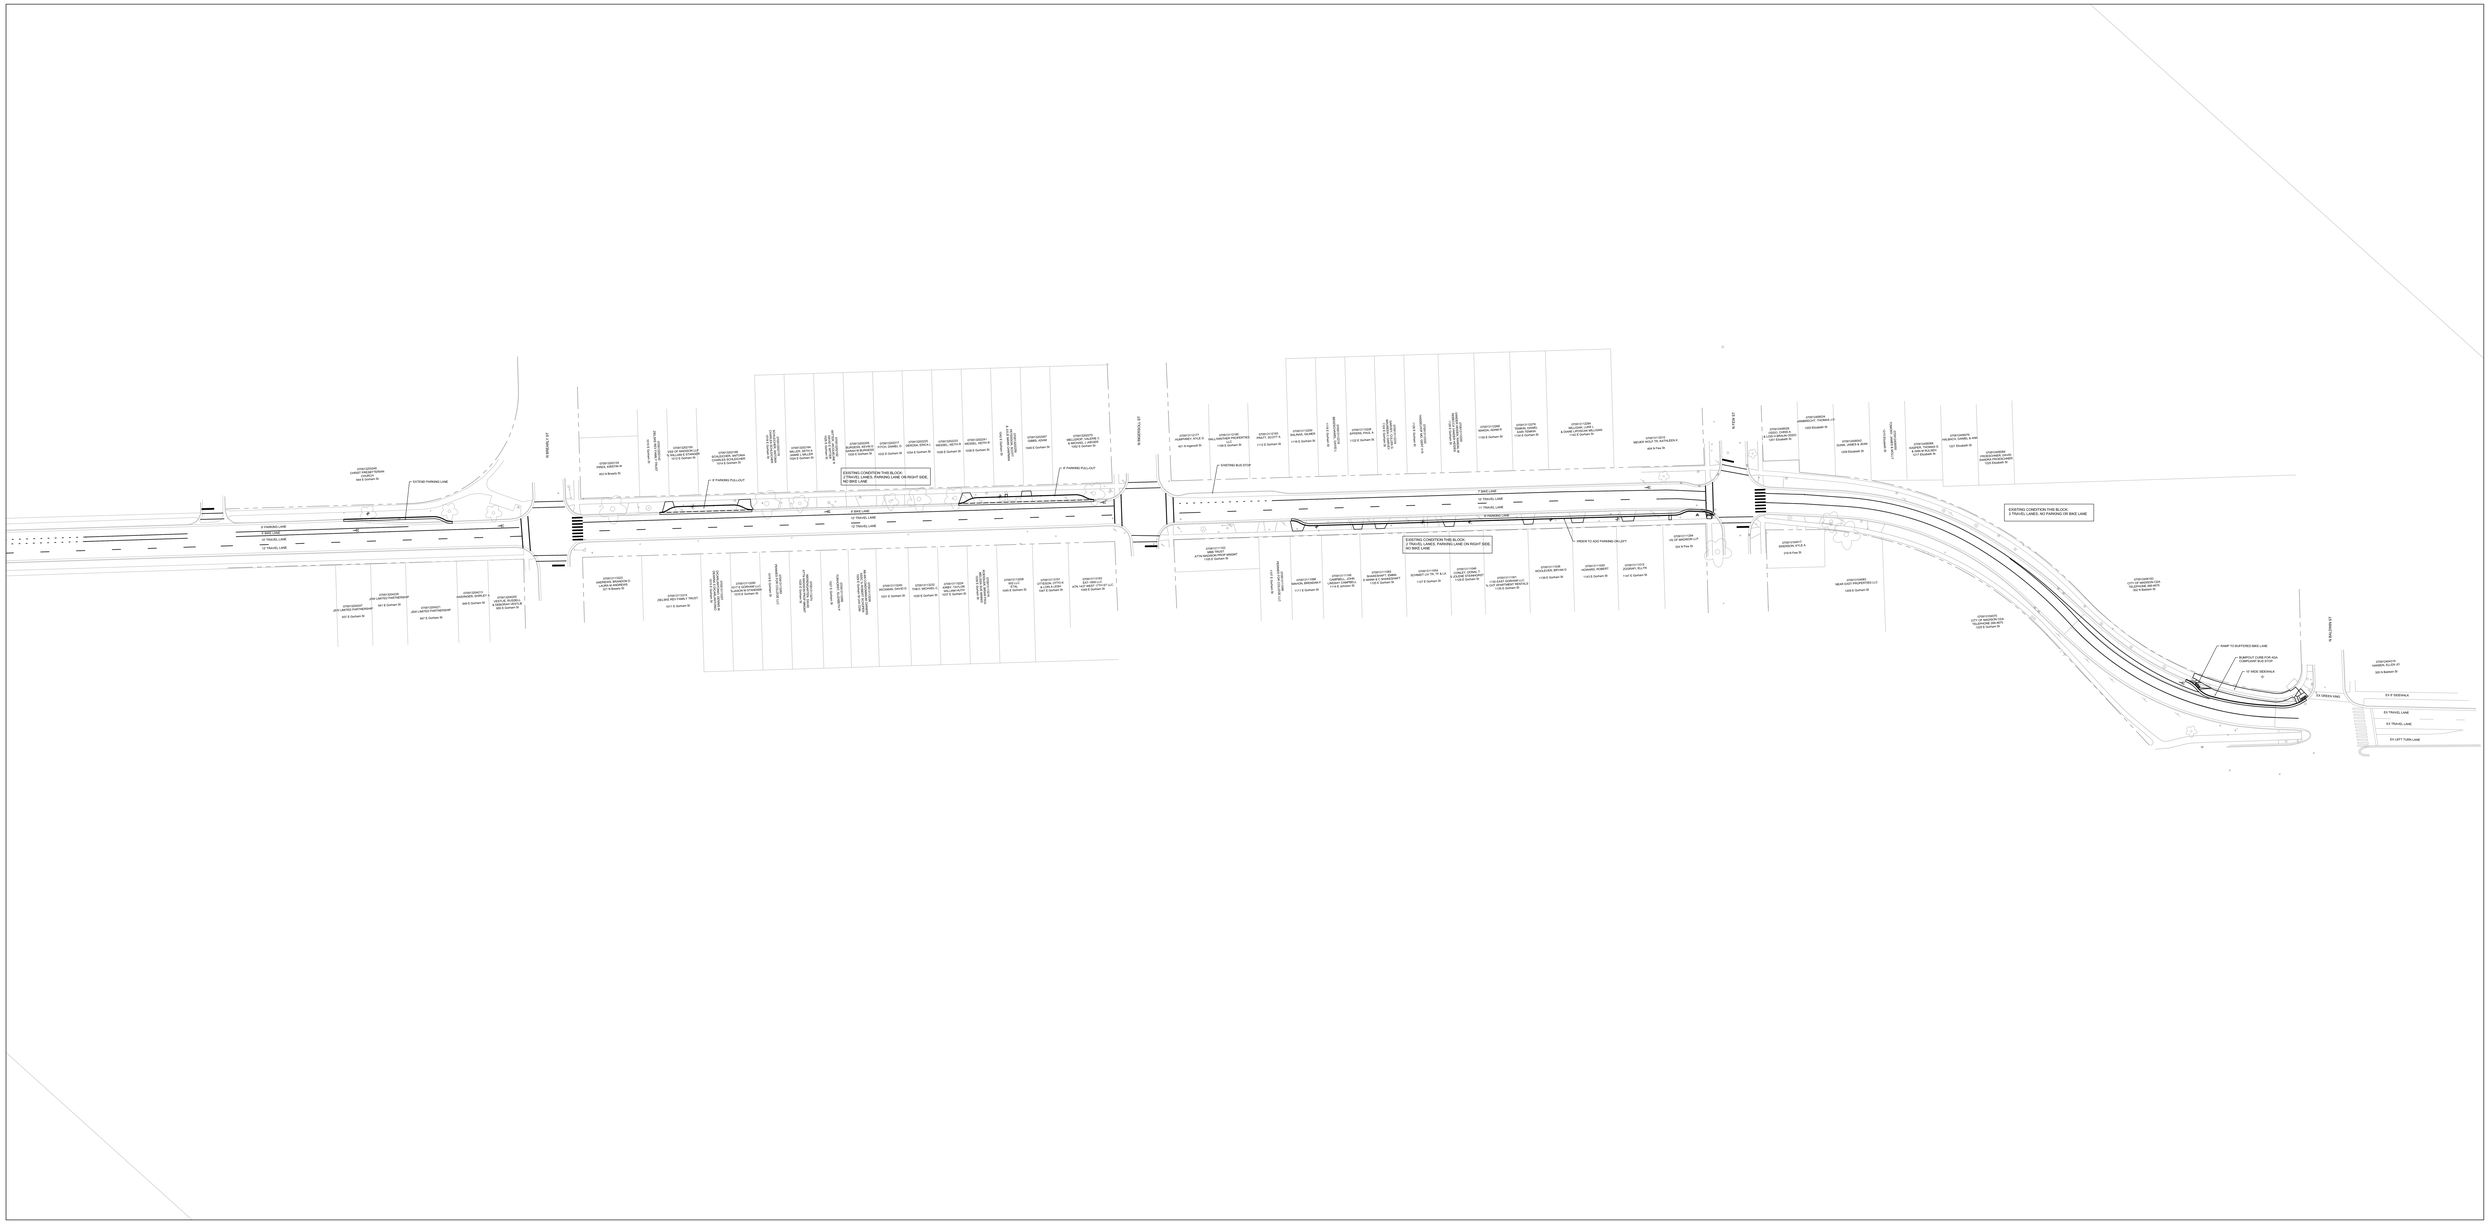
EXISTING CONDITION THIS BLOCK:
2 TRAVEL LANES, PARKING LANE ON RIGHT SIDE,
NO BIKE LANE
EXISTING CONDITION THIS BLOCK:
2 TRAVEL LANES, PARKING LANE ON RIGHT SIDE,
NO BIKE LANE
EXISTING CONDITION THIS BLOCK:
2 TRAVEL LANES, NO PARKING OR BIKE LANE
EXTEND PARKING LANE
2' PARKING LANE
8' BIKE LANE
12' TRAVEL LANE
12' TRAVEL LANE
2' PARKING FULL-OUT
EXISTING BUS STOP
MEDIAN TO ADD PARKING ON LEFT
RAMP TO BUFFERED BIKE LANE
BUMPOUT CURB FOR ADA COMPLIANT BUS STOP
6' WIDE SIDEWALK
EX GREEN VAU
EX 6' SIDEWALK
EX TRAVEL LANE
EX TRAVEL LANE
EX LEFT TURN LANE
N MARIPOSA ST
N PERSHING ST
N PALMETTO ST
N YOLO ST