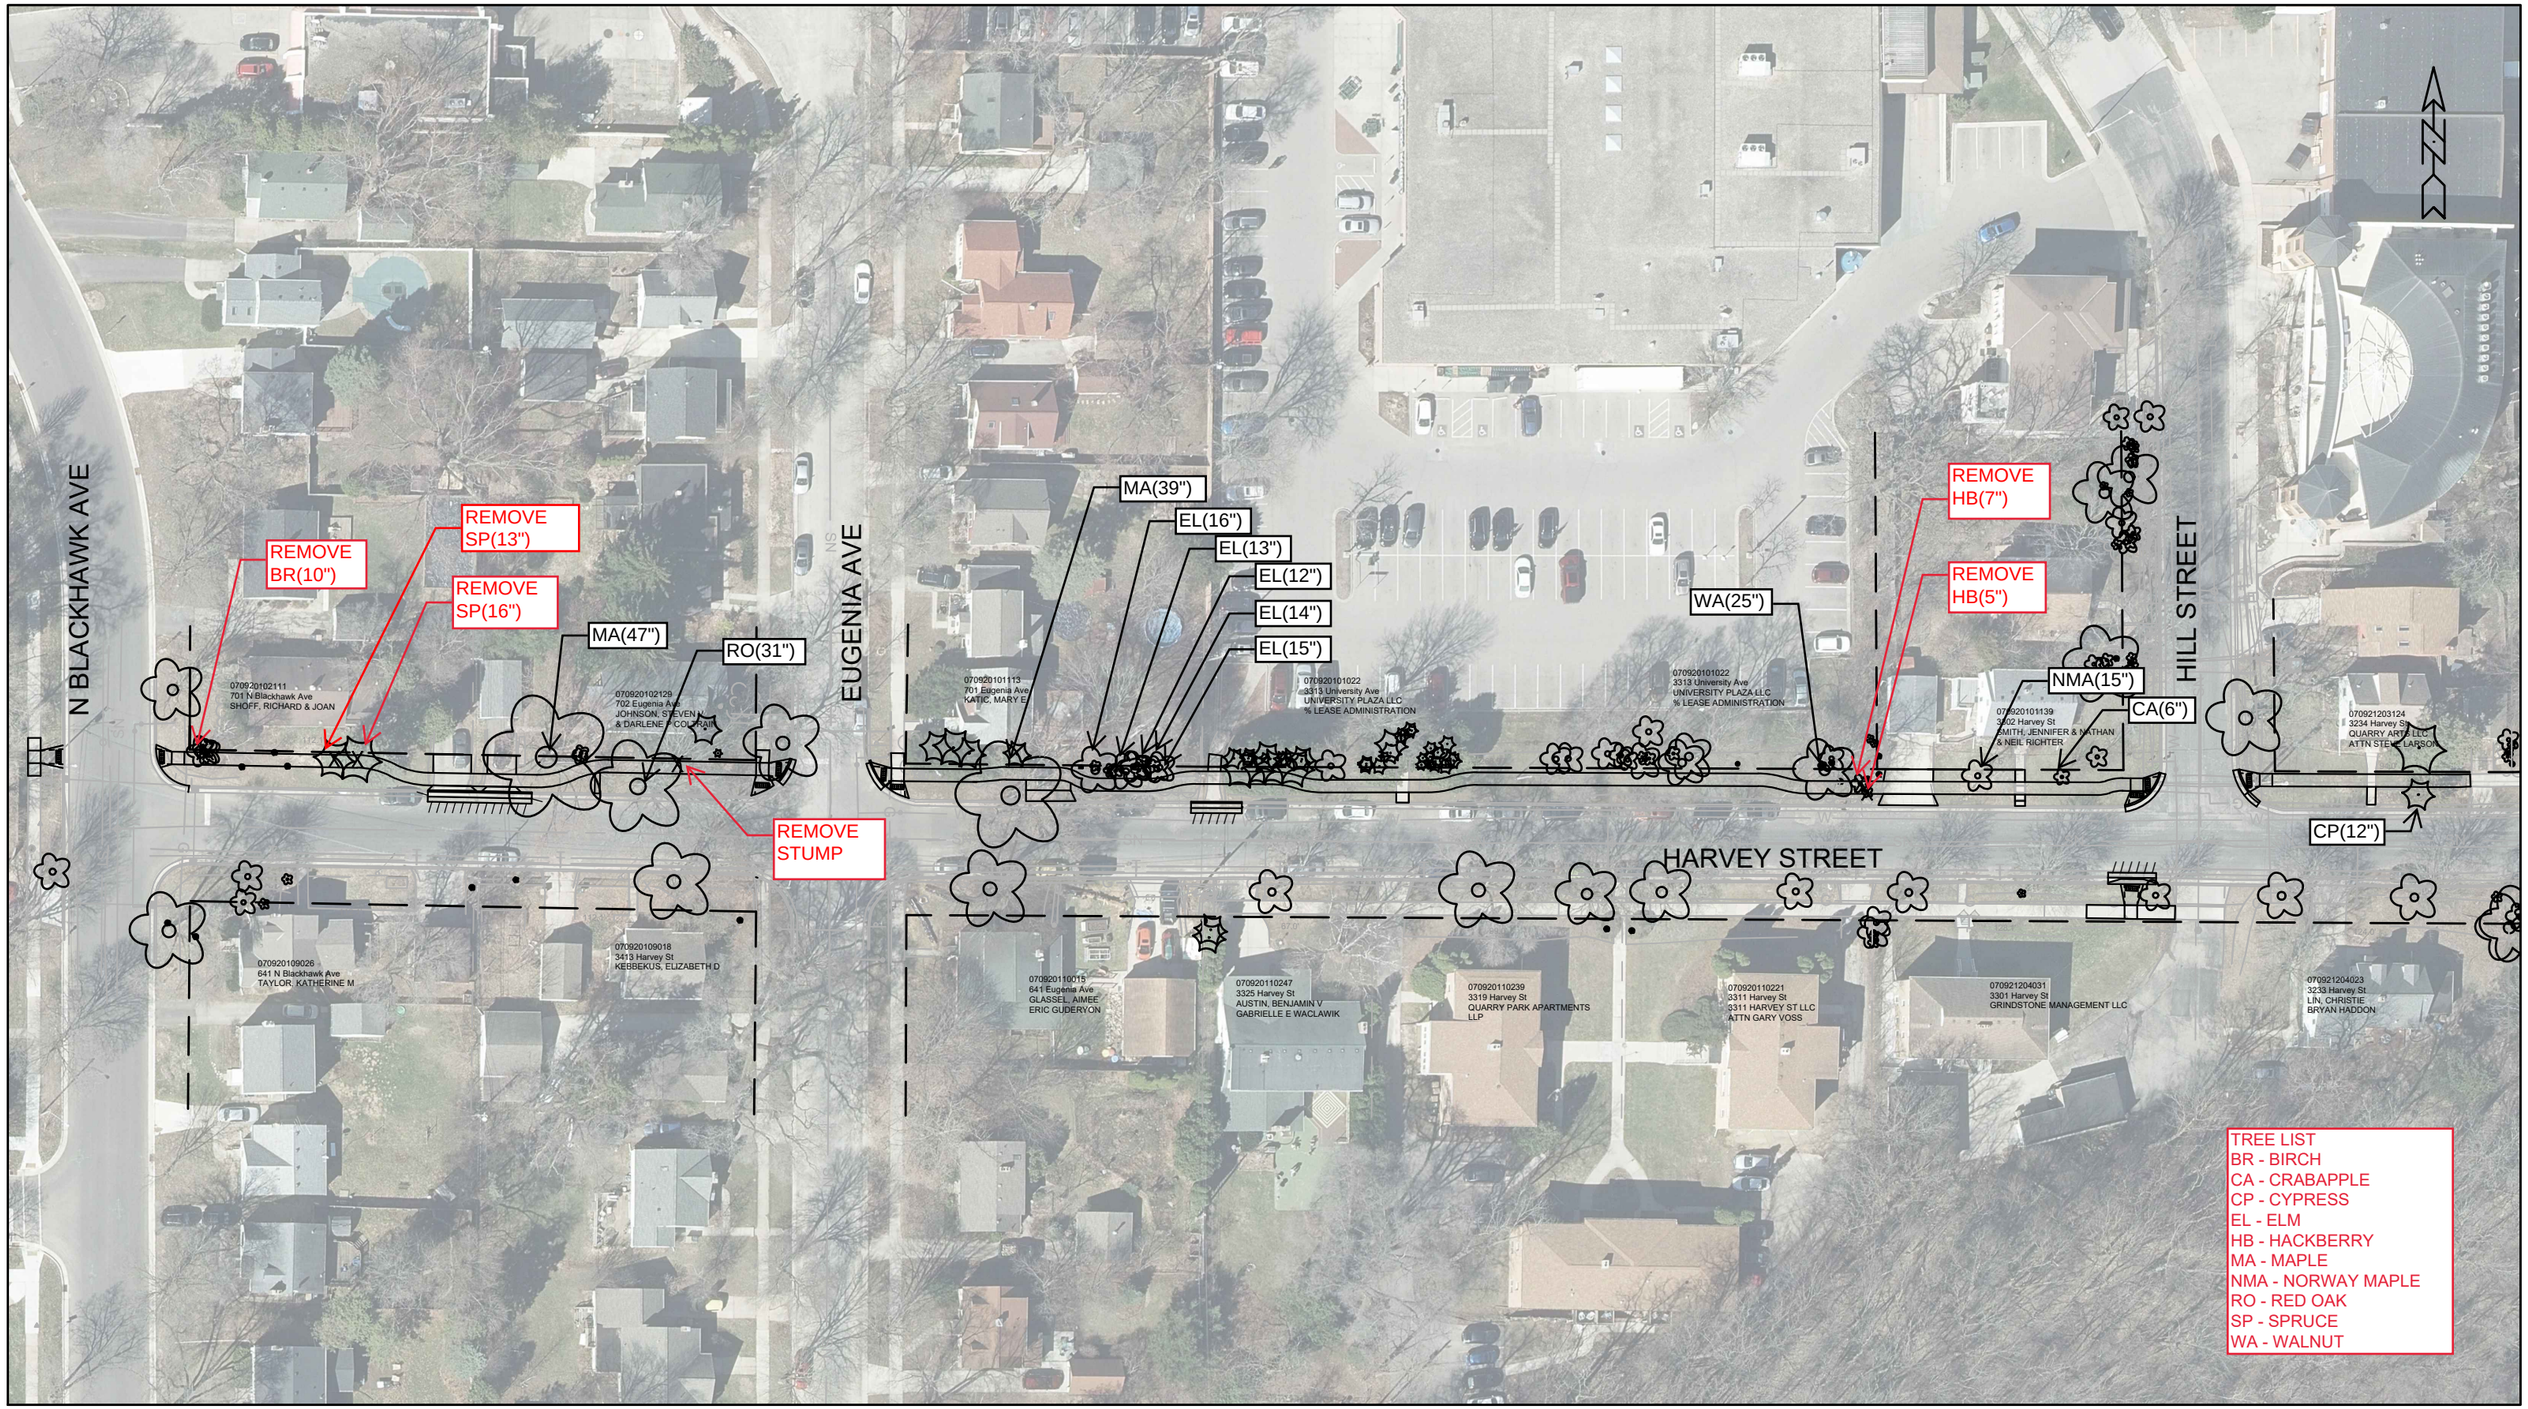SCHMITT PLACE AND HARVEY STREET RECONSTRUCTION (WEST)