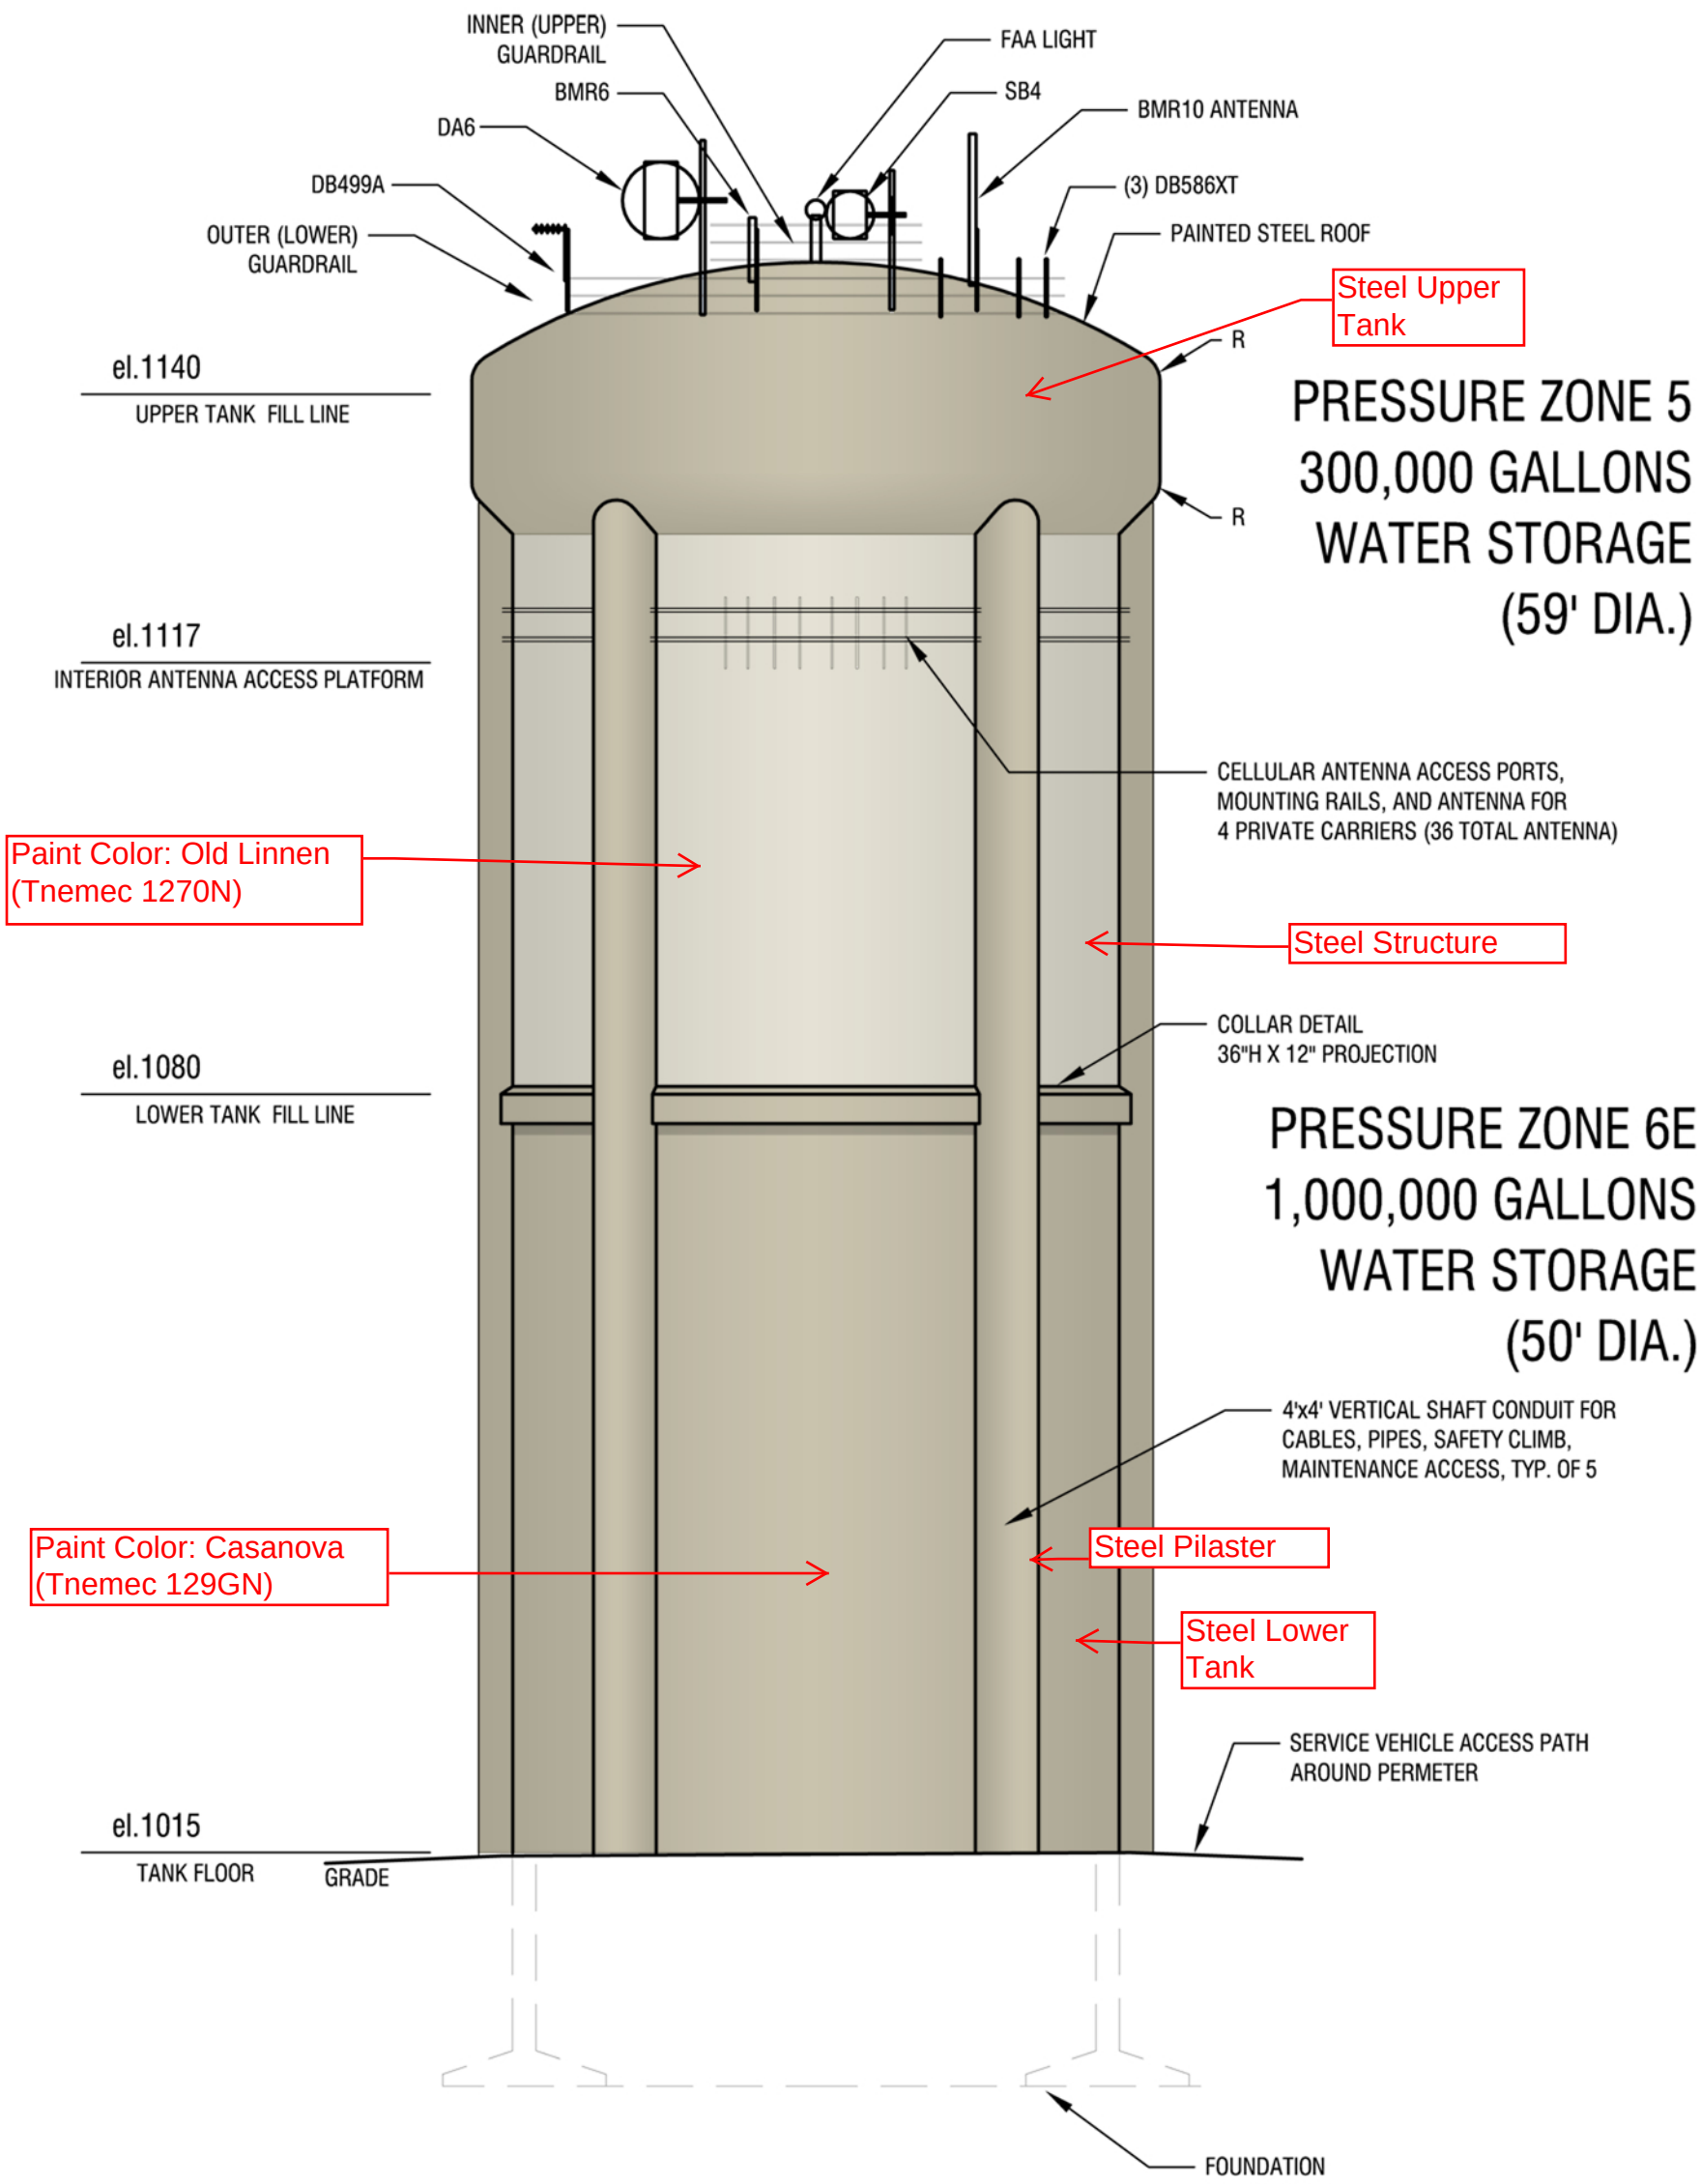

TWO ZONE TANK
STEEL OPTION

0' 8' 16'

STEEL CONCEPT DESIGN OPTION

Lake View Reservoir Replacement Project
Madison Water Utility
June, 2014

Madison Water Utility
SEH
Potter Lawson
Success by Design